LEGEND

- EXISTING CONSTRUCTION
- NEW STUD/ PLASTER VENEER SYSTEM
- NEW CMU
- NEW FLOOR ASSEMBLY/ NEW CONSTRUCTION
- WALL TYPES. SEE A8.1
- NEW DOOR. SEE DOOR SCHEDULE, A9.1
- EXISTING DOOR. SEE DOOR SCHEDULE, A9.1
- X / AX.X — ENLARGED DETAIL
- X / AX.X — SECTION
- CL. OF NEW WALL TO FINISH FACE
- FINISH FACE TO FINISH FACE
- CL. OF CMU OR STUD TO CL. OF CMU OR STUD

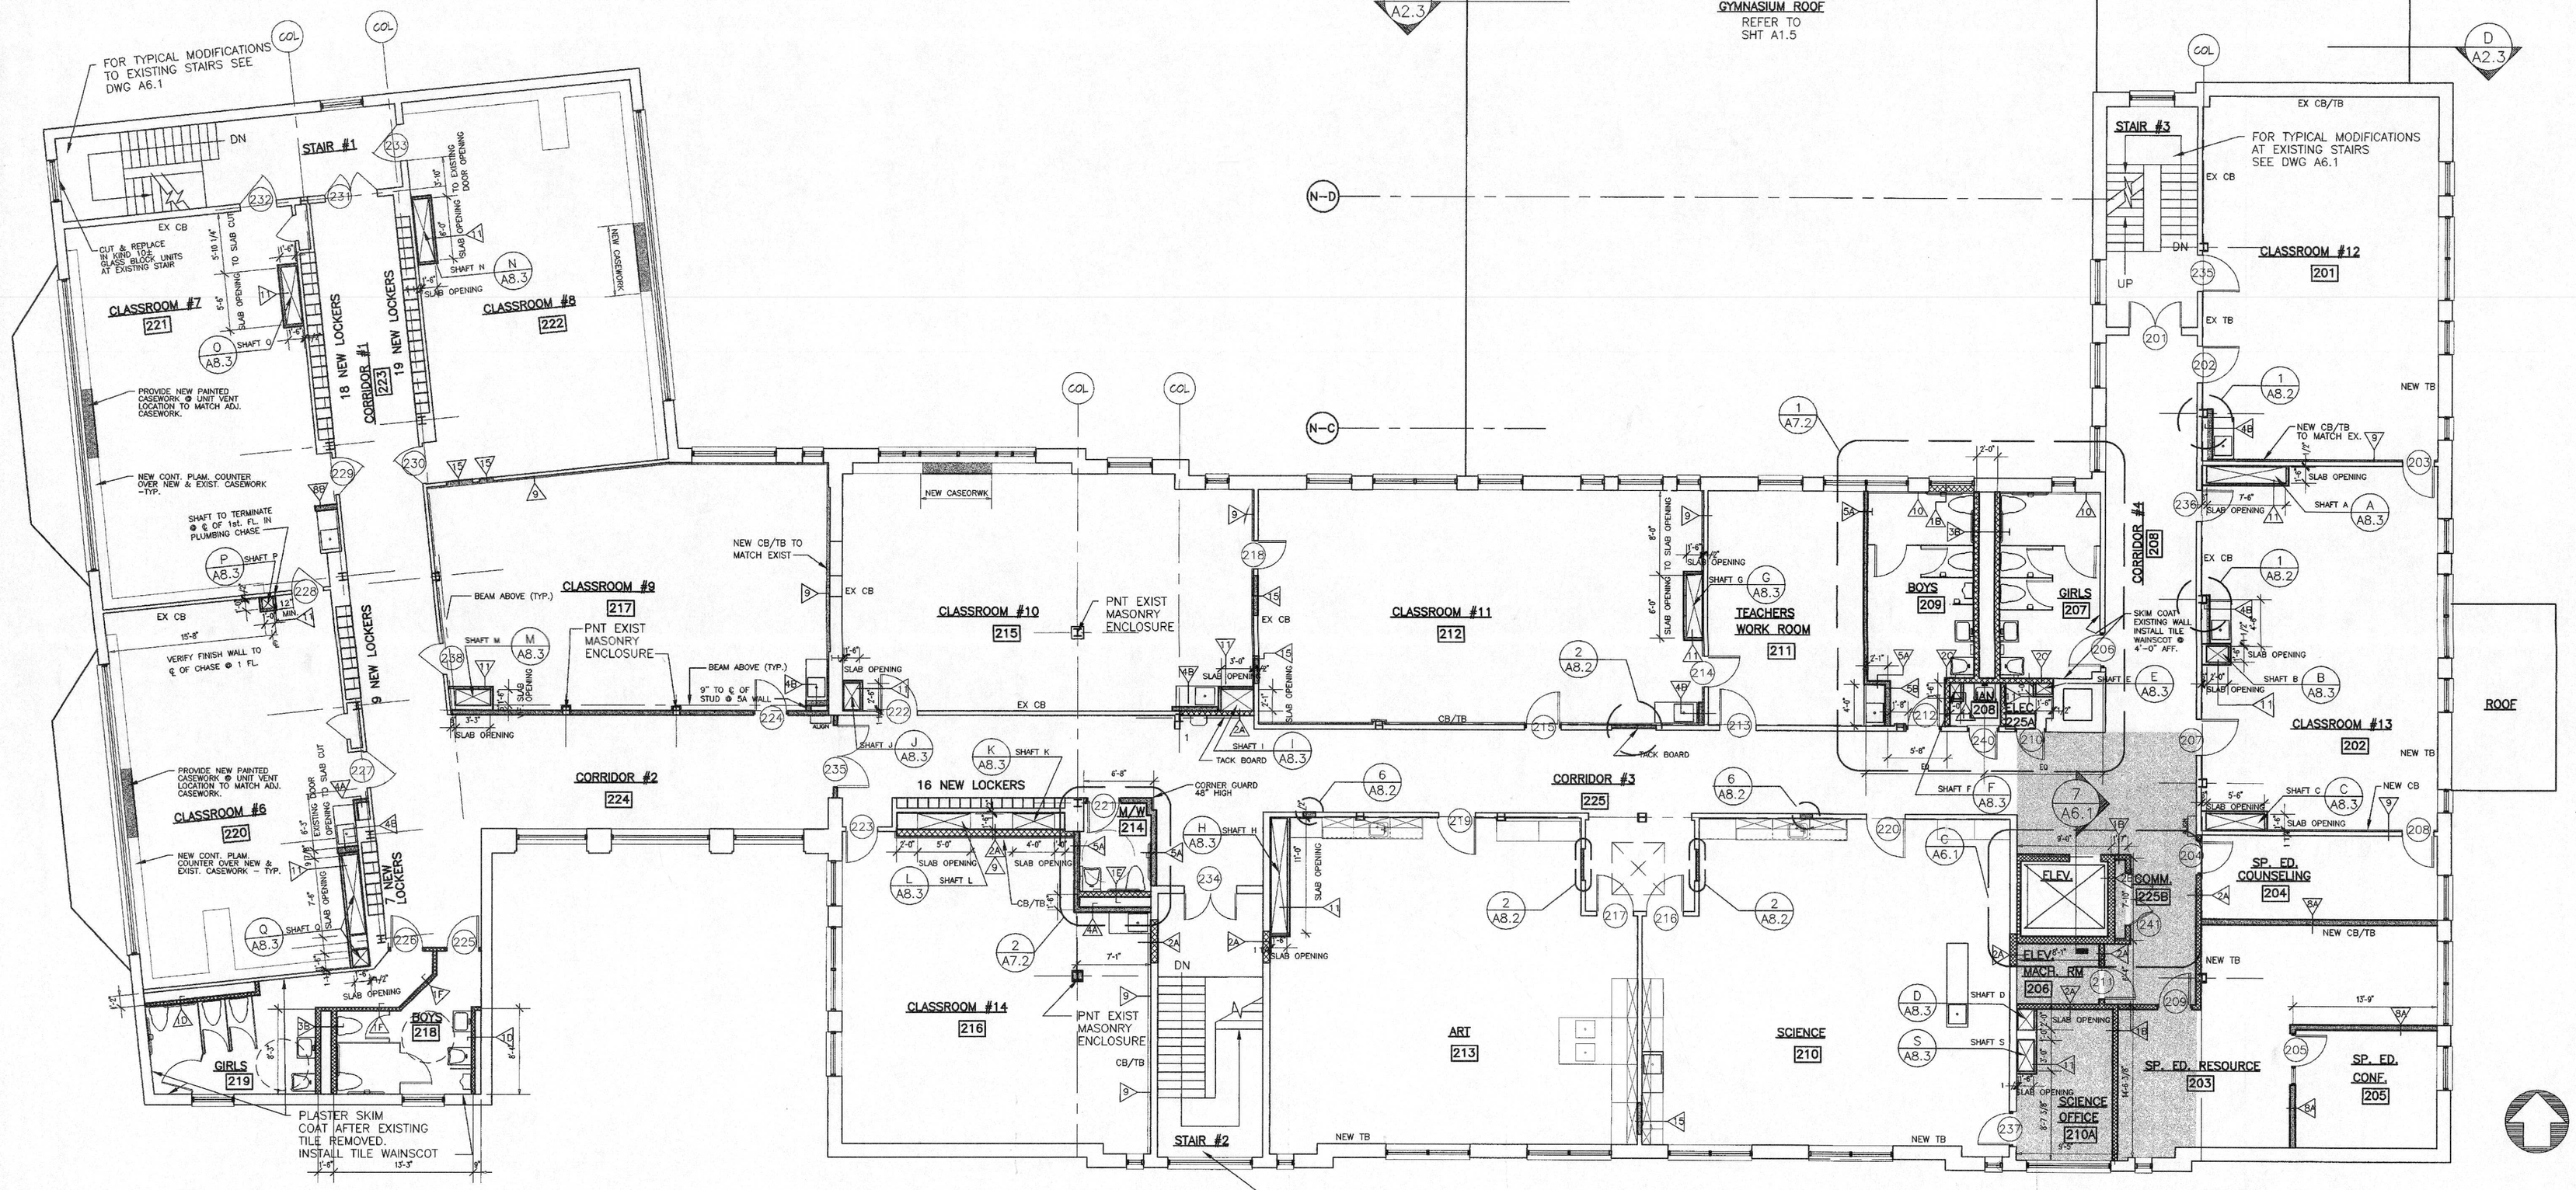

Urban Design/Planning
Landscape Architecture
Architecture
Graphic Design

ICON architecture, Inc.
Thirty Eight Chauncy Street
Boston, Massachusetts 02111
tel: 617/451-3333
fax: 617/451-3335
email: iconelia.net

ICON architecture

REGISTERED ARCHITECT
STEVEN A. REINER
No. 3949
CAMBRIDGE, MASS.

BID SET
4-14-98

ADDITIONS + ALTERATIONS TO THE
HARDY ELEMENTARY SCHOOL
ARLINGTON, MA

SECOND FLOOR PLAN

Project No.: 97040
Scale: 1/8"=1'-0"
Date: 4/1/98
Drawn by: DSW
Checked by: JM/DH
Revisions:

Revisions:

Drawing Number:
A1.3

O:\97040.nsa\2BDWG\Gdwg\a103.; Fri Apr 10 10:31:30 1998, ICON architecture, inc.